

FIRST FLOOR PLAN

NOTES:
1. ALL DIMENSIONS UNLESS OTHERWISE SPECIFIED ARE IN METERS
2. ONLY WRITTEN DIMENSIONS SHALL BE FOLLOWED, NEITHER THE DRAWING SHALL BE SCALED OR THE BARS SHALL BE COUNTED
3. ANY DISCREPANCY FOUND BETWEEN THIS DRAWING AND THE ARCHITECTURAL DRAWING SHALL BE BROUGHT TO THE NOTICE OF THIS OFFICE BEFORE EXECUTION

ARCHITECTS & STRUCTURAL CONSULTANTS

ACS DESIGN CONSULTING PVT LTD
"ARNAV", #1150, 4th FLOOR, 13th CROSS, 1st PHASE, 1st STAGE
BEHIND SIDDAGANGA PUBLIC SCHOOL
CHANDRA LAYOUT
BENGALURU 560072 · KARNATAKA · INDIA
Mob: +91-[illegible]
E-mail: [illegible]
Website: www.acsdesign.biz

ACS DESIGN

AUTHORIZED CLIENT

BRUHAT BANGALORE MAHANAGARA PALIKE BENGALURU

PROJECT TITLE

PROPOSED CONSTRUCTION OF MARKET BUILDING AT J P PARK IN WARD NO.17 BANGALORE


NORTH

W
S N
E

DRAWN BY	VIDYA
CHECKED BY	D R SATHISH
DRAWING TITLE	GROUND & FIRST FLOOR PLAN
SCALE - 1:1	SIZE - A2
JOB NO - 498	DATE - 15.05.2019
DRAWING NUMBER	ACS/BBMP/498/A-02
REV	P0

Scanned with CamScanner

THE DESIGN AND DRAWINGS ARE THE SOLE PROPERTY OF ACS DESIGN CONSULTING PVT LTD AND SHALL NOT BE TRACED, COPIED, REPRODUCED, MODIFIED, LENT OR MADE. UNAUTHORIZED USE OF IN ANY OTHER MANNER WITHOUT PRIOR WRITTEN CONSENT OF THE CONSULTANTS

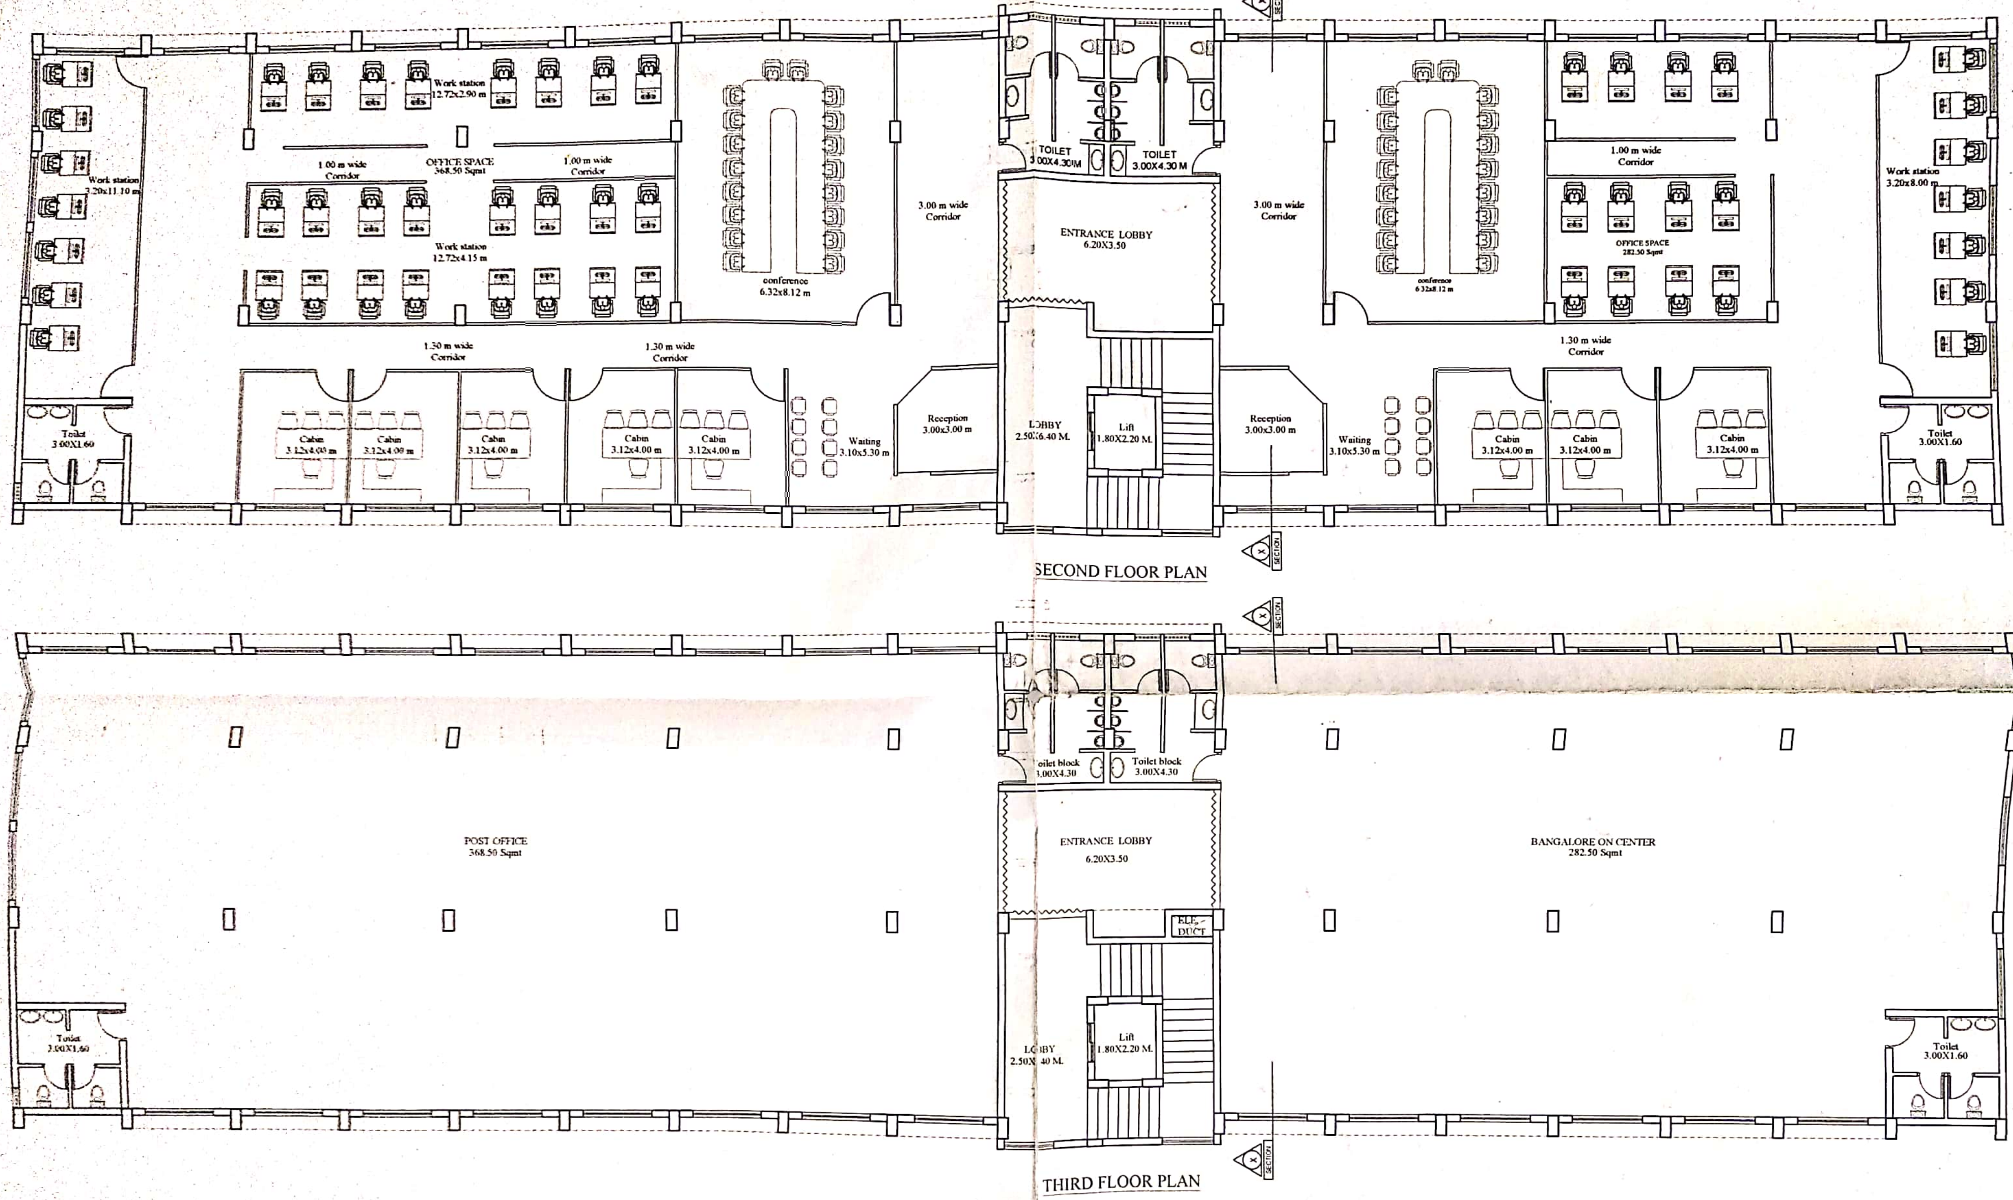

NOTES

1. ALL DIMENSIONS UNLESS OTHERWISE SPECIFIED ARE IN METERS
2. ONLY WRITTEN DIMENSIONS SHALL BE FOLLOWED. NEITHER THE DRAWING SHALL BE SCALED OUT NOR THE BARS SHALL BE COUNTED
3. ANY DISCREPANCY FOUND BETWEEN THIS DRAWING AND THE ARCHITECTURAL DRAWING SHALL BE BROUGHT TO THE NOTICE OF THIS OFFICE BEFORE EXECUTION

ARCHITECTS & STRUCTURAL CONSULTANTS:

ACS DESIGN CONSULTING PVT LTD
"ARNAV", #1150, 4th FLOOR, 13th CROSS,
1st PHASE, 1st STAGE
BEHIND SIDDAGANGA PUBLIC SCHOOL
CHANDRA LAYOUT
BENGALURU 560072 | KARNATAKA | INDIA
Mob: +91-(99863-12271, +91-(94480-64921
E-mail: acsdesign@acsdesign.biz
Website: www.acsdesign.biz


AUTHORIZED CLIENT:

BRUHAT BANGALORE MAHANAGARA PALIKE BENGALURU

PROJECT TITLE:

PROPOSED CONSTRUCTION OF MARKET BUILDING AT J P PARK IN WARD NO.17 BANGALORE.


NORTH

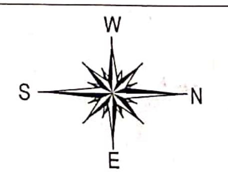


DRAWN BY:	VIDYA		
CHECKED BY:	D R SATHISH		
DRAWING TITLE:	SECOND FLOOR PLAN & THIRD FLOOR PLAN		
SCALE - 1:1	SIZE-A2	JOB NO - 498	DATE - 15.05.2019
DRAWING NUMBER			REV
ACS/BBMP/498/A-03			P0

Scanned with CamScanner

THESE DRAWINGS ARE THE SOLE PROPERTY OF ACS DESIGN CONSULTING PVT LTD AND SHALL NOT BE TRACED, COPIED, REPRODUCED, MODIFIED, LENT OR MADE UNAUTHORIZED USE OF IN ANY OTHER MANNER WITHOUT PRIOR WRITTEN CONSENT OF THE CONSULTANTS

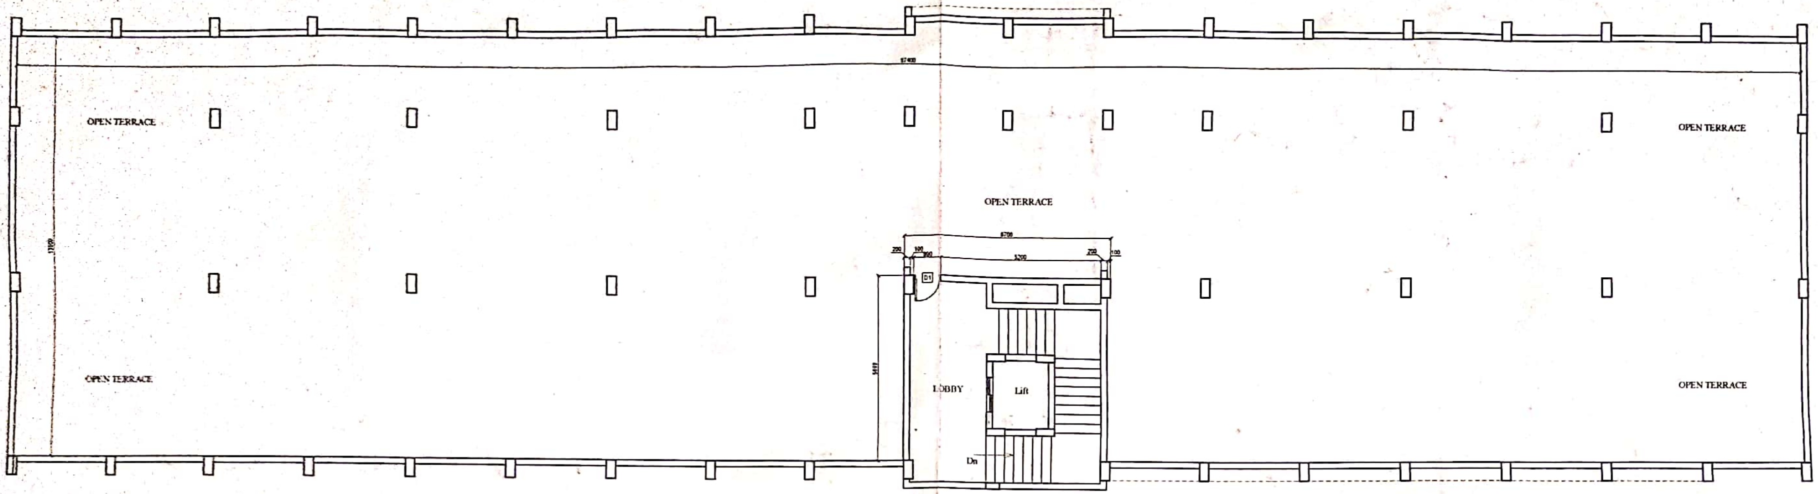

TERRACE FLOOR WORKING DRAWING

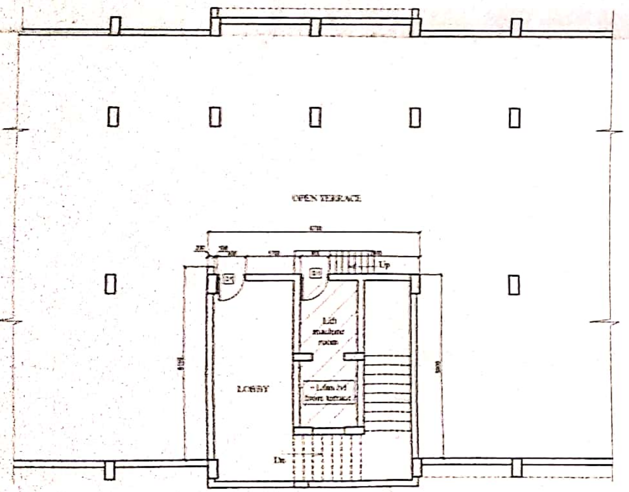

LIFT MACHINE ROOM DETAILS

SCHEDULE OF JOINERY										
S.NO	DOOR.NO	SIZE	QUANTITY					LINTEL LEVELS	DESCRIPTION
			GF	FF	SF	TF	F		
DOORS									
1	D1	900X2100	–	–	–	–	1	2100	WOODEN DOOR
1	D1	900X2100	–	–	–	–	1	2100	METAL DOOR
		TOTAL					2		

NOTES
1. ALL DIMENSIONS UNLESS OTHERWISE SPECIFIED ARE IN METERS.
2. ONLY WRITTEN DIMENSIONS SHALL BE FOLLOWED. NEITHER THE DRAWING SHALL BE SCALED OUT NOR THE BARS SHALL BE COUNTED.
3. ANY DISCREPANCY FOUND BETWEEN THIS DRAWING AND THE ARCHITECTURAL DRAWING SHALL BE BROUGHT TO THE NOTICE OF THIS OFFICE BEFORE EXECUTION.

ARCHITECTS & STRUCTURAL CONSULTANTS
ACS DESIGN CONSULTING PVT LTD
"ARNAV", #115, 4th FLOOR, 13th CROSS,
1st PHASE, 1st STAGE
BEHIND SIDDAGANGA PUBLIC SCHOOL
CHANDRA LAYOUT
BENGALURU 560072 | KARNATAKA | INDIA
Mob: +91-098863-12271, +91-094480-64921
E-mail: acsdesign@acsdesign.biz
Website: www.acsdesign.biz


AUTHORIZED CLIENT
BRUHAT BANGALORE MAHANAGARA PALIKE BENGALURU

PROJECT TITLE
PROPOSED CONSTRUCTION OF MARKET BUILDING AT J P PARK IN WARD NO.17 BANGALORE.


NORTH
W
S
N
E

DRAWN BY	VIDYA
CHECKED BY.	D R SATHISH
DRAWING TITLE	TERRACE FLOOR WORKING DRAWING
SCALE - 1:1 / SIZE-A2 / JOB NO - 498	DATE - 15.05.2019
DRAWING NUMBER	REV
ACS/BBMP/498/A-08	P0

Scanned with CamScanner

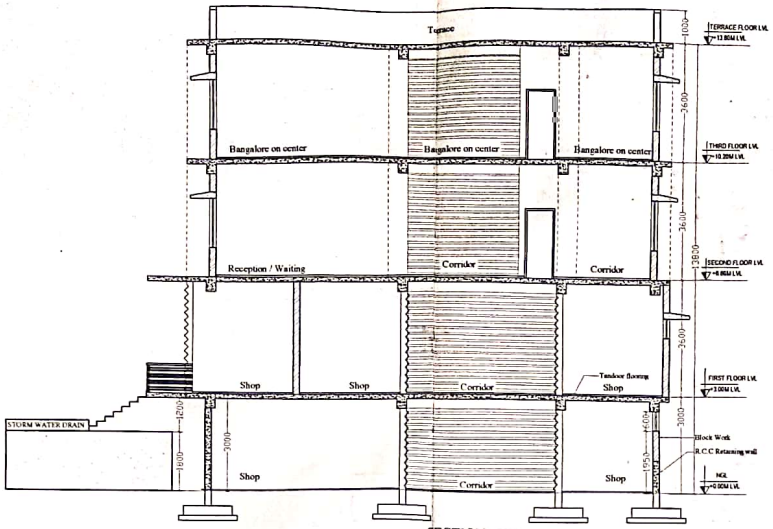

SECTION - XX

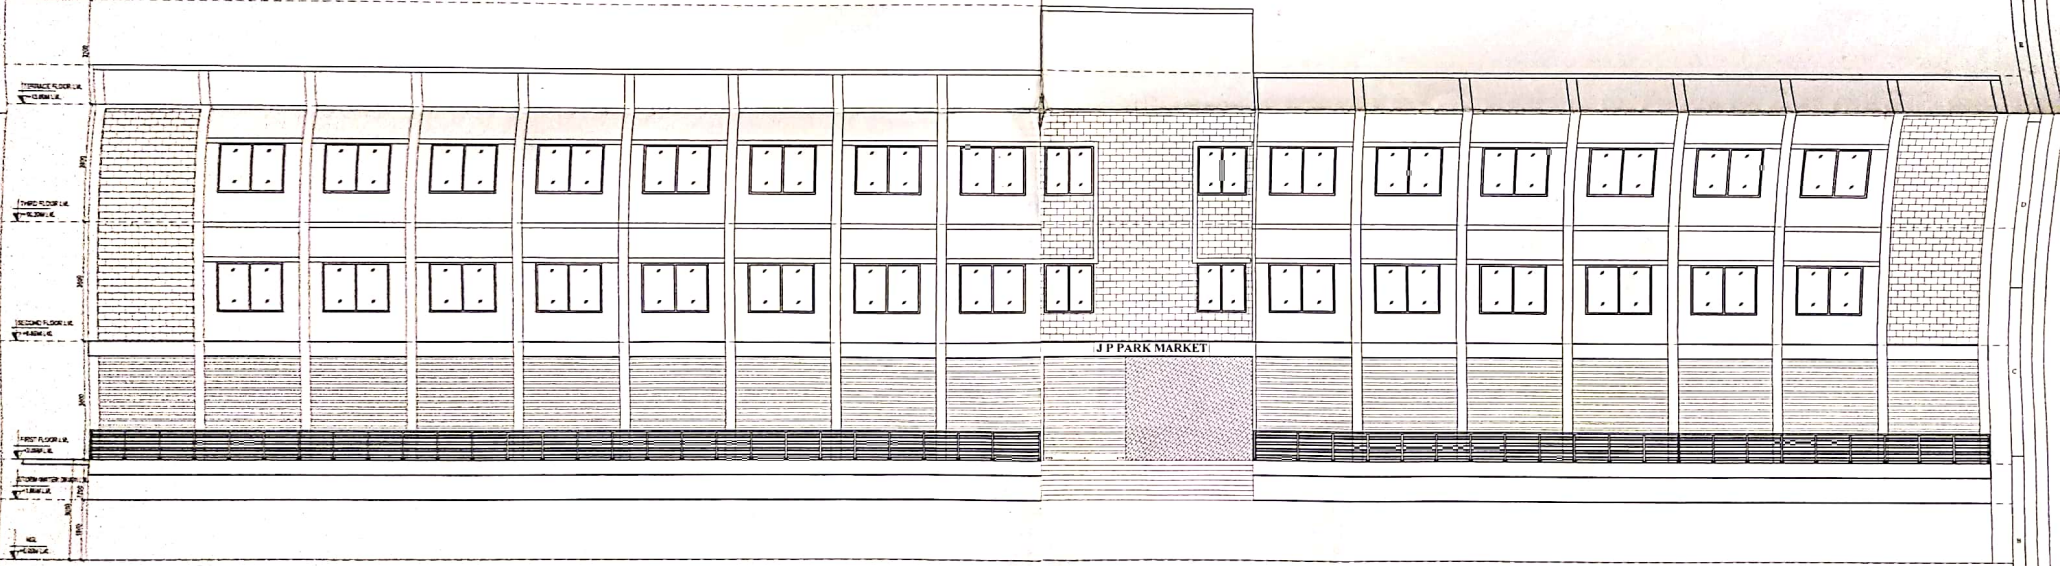

FRONT ELEVATION

NOTES:
1. ALL DIMENSIONS UNLESS OTHERWISE SPECIFIED ARE IN METERS.
2. ONLY WRITTEN DIMENSIONS SHALL BE FOLLOWED , NEITHER THE DRAWING SHALL BE SCALED OUT NOR THE BARS SHALL BE COUNTED
3. ANY DISCREPANCY FOUND BETWEEN THIS DRAWING AND THE ARCHITECTURAL DRAWING SHALL BE BROUGHT TO THE NOTICE OF THIS OFFICE BEFORE EXECUTION.

THIS DESIGN AND DRAWINGS ARE THE SOLE PROPERTY OF M/S ACS DESIGN CONSULTING PVT LTD AND SHALL NOT BE TRACED, COPIED, REPRODUCED, MODIFIED, USED OR MADE USE OF IN ANY OTHER MANNER WITHOUT PRIOR WRITTEN CONSENT OF THE CONSULTANTS

ARCHITECTS & STRUCTURAL CONSULTANTS
ACS DESIGN CONSULTING PVT LTD
"ARNAV", #158, 4th FLOOR, 13th CROSS,
1st PHASE, 1st STAGE
BEHIND SIDDAGANGA PUBLIC SCHOOL
CHANDRA LAYOUT
BENGALURU 560072 | KARNATAKA | INDIA
Mob: +91-96863-12271, +91-99440-64921
E-mail: acsdesign@acsdesign.biz
Website: www.acsdesign.biz

AUTHORIZED CLIENT:
BRUHAT BANGALORE
MAHANAGARA PALIKE
BENGALURU

PROJECT TITLE:
PROPOSED CONSTRUCTION OF MARKET BUILDING
AT J P PARK IN WARD NO.17 BANGALORE

DRAWN BY	VIDYA
CHECKED BY	D R SATHISH
DRAWING TITLE	SECTION - XX & FRONT ELEVATION
SCALE - 1:1	SIZE-A2
JOB NO - 498	DATE - 15.05.2019
DRAWING NUMBER	ACS/BBMP/498/A-04
REV	P0

Scanned with CamScanner